Texas Department of Transportation

Dallas District

William L. Hale, P.E., District Engineer

July 30, 2004

Preliminary Design Schematic

CSJ: 0196-07-018

Spur 366

(Woodall Rodgers Freeway)

From: IH-35E

To: Beckley/Singleton Boulevard

Dallas County

Functional Class: Urban Freeway

Design Speed:

Freeway = 50 MPH

Cross Streets = 40 MPH

Connections = 30 MPH

Ramps/Loops = 25 MPH

PREPARED BY HALFF ASSOCIATES, INC.
ENGINEERS SURVEYORS · SCIENTISTS
PRELIMINARY - FOR INTERIM REVIEW ONLY

These documents are for Interim Review and not intended for Construction, Bidding, or Permit Purposes. They were prepared by, or under the supervision of:

Matthew G. Craig	69910	07-30-04
Type or Print Name	PE#	Date

Preliminary Schematic

Not Intended For Construction, Bidding, or Permit Purposes.

Roll 1 of 2

Clear Zones	
Type of Road	Horiz. Clear.
Mainlanes	30'
Ramps	16'
Curbed	1.5' Min. 3' Des.

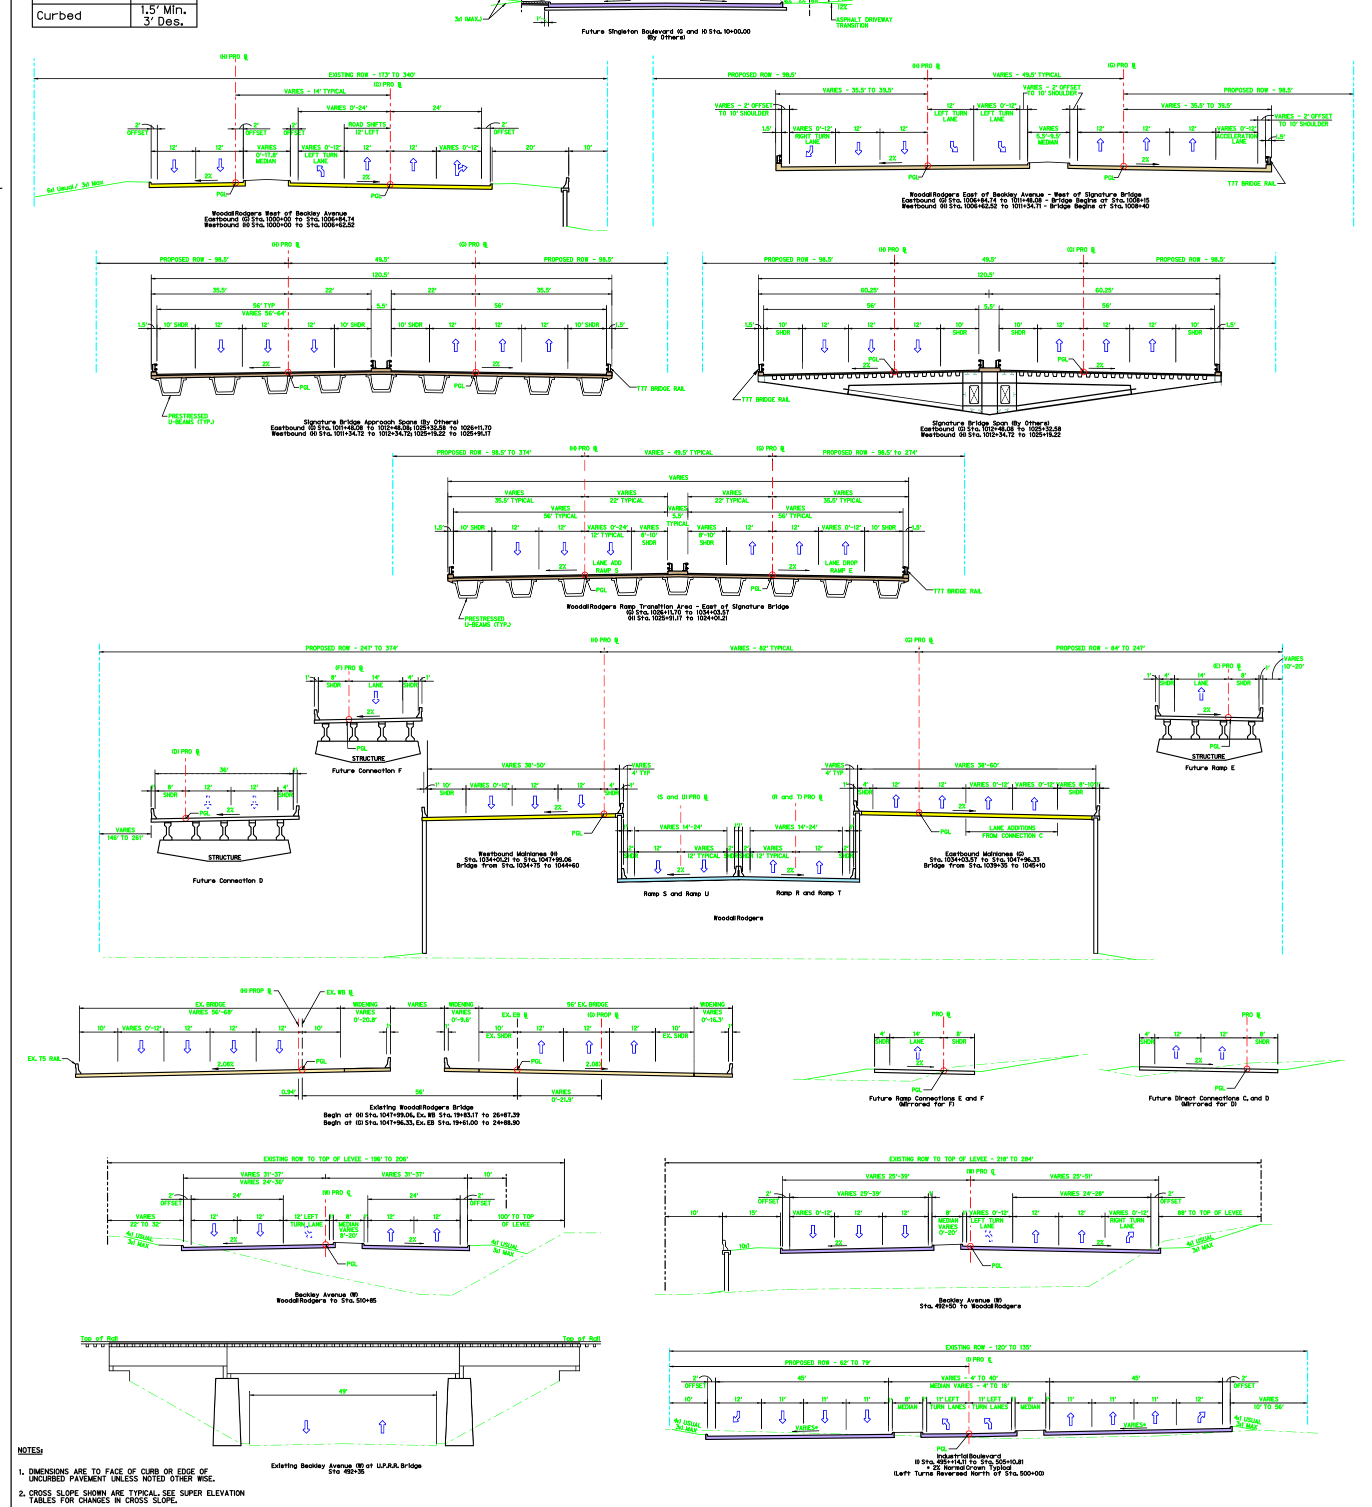

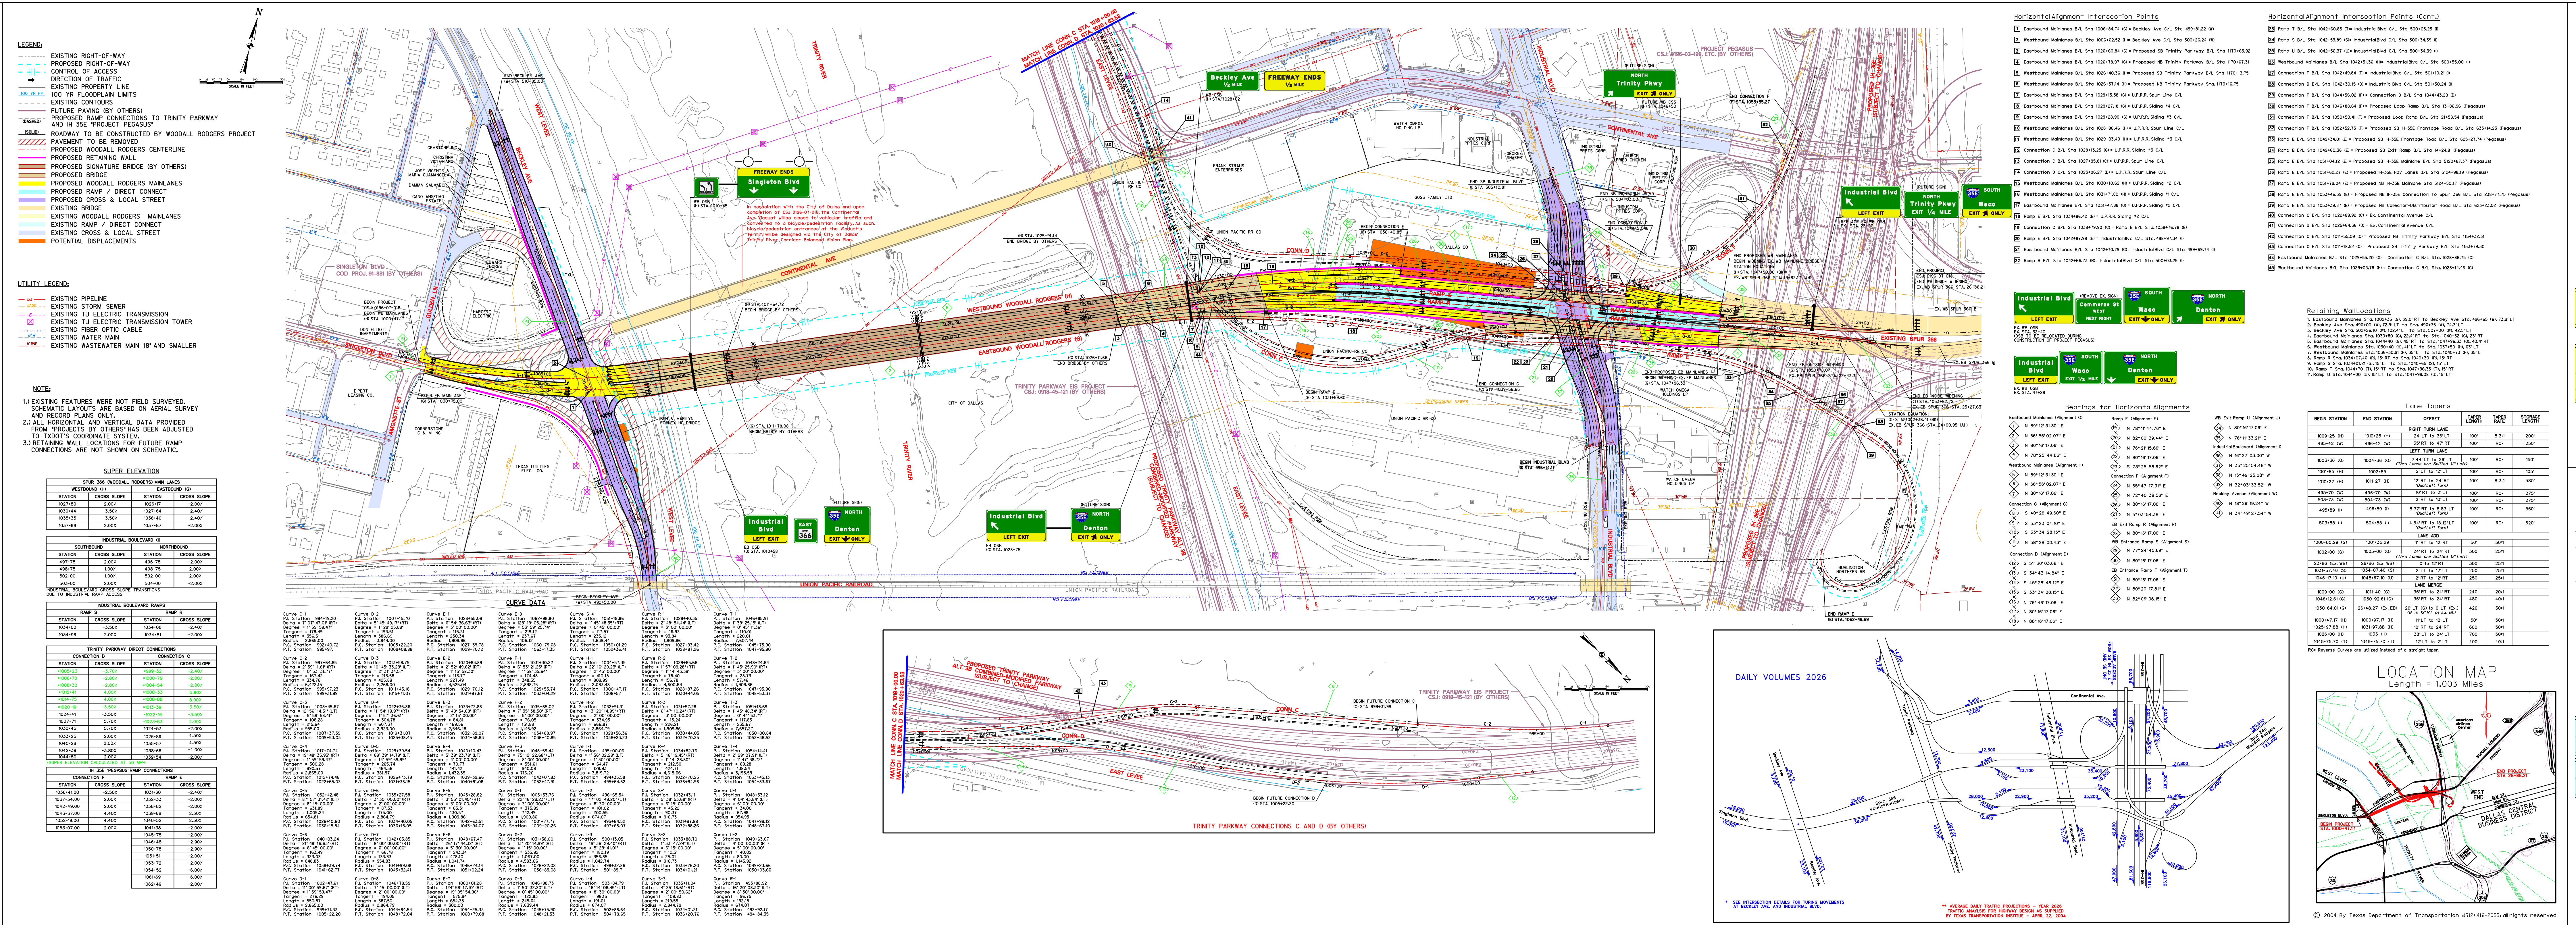

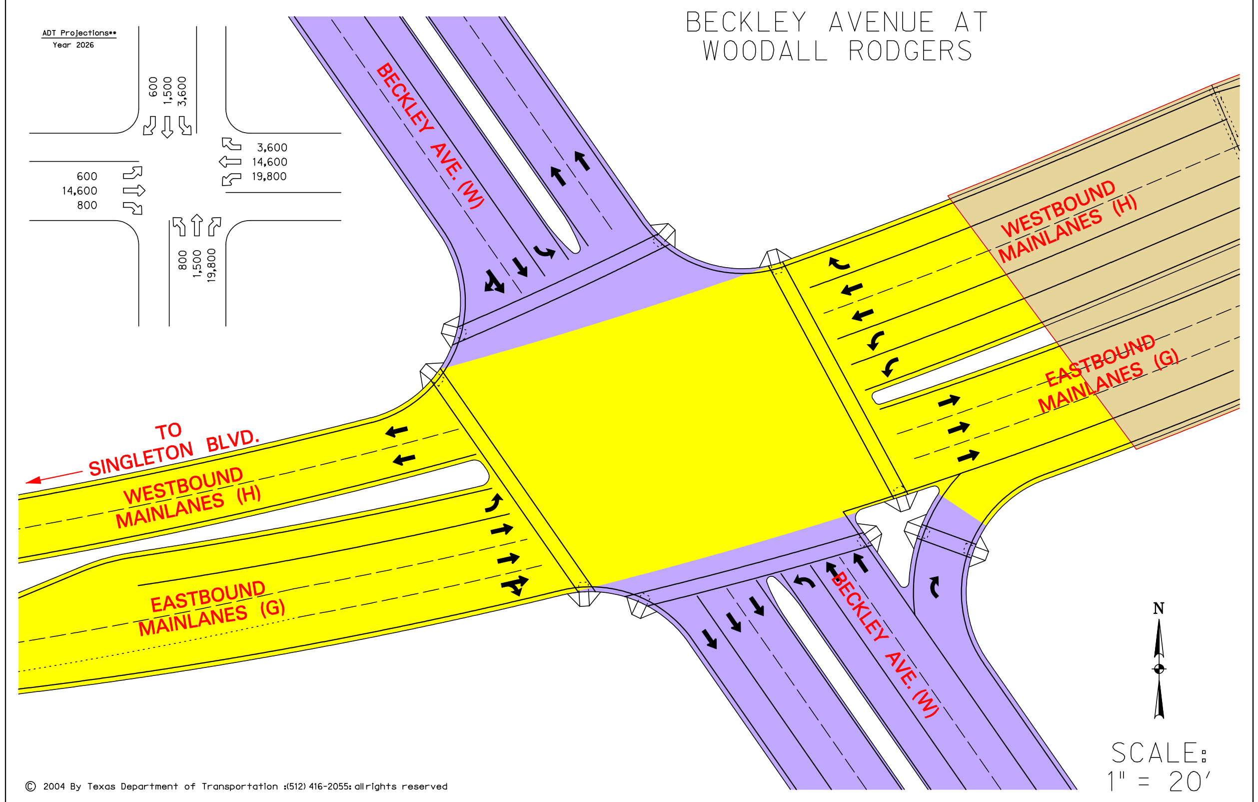

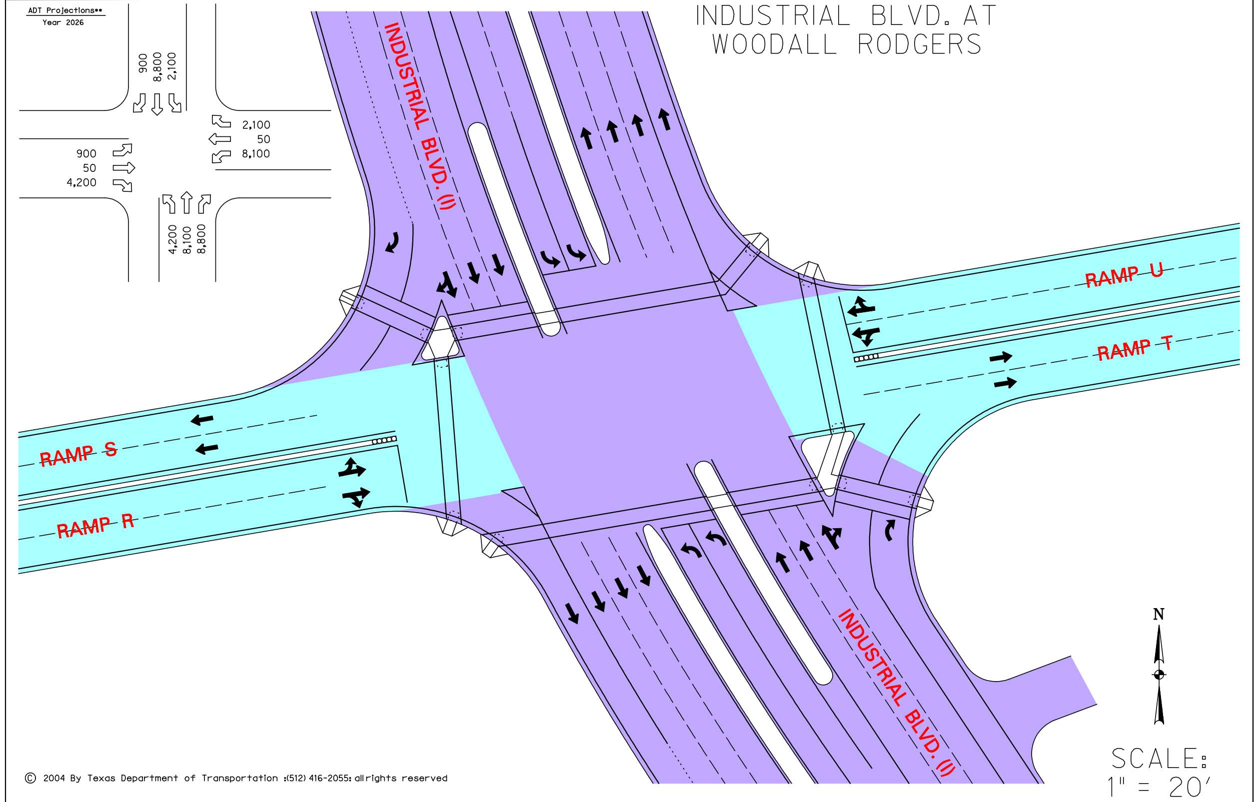

Texas Department of Transportation

Dallas District

William L. Hale, P.E., District Engineer

July 30, 2004

Preliminary Design Schematic

CSJ: 0196-07-018

Spur 366

(Woodall Rodgers Freeway)

From: IH-35E

To: Beckley/Singleton Boulevard

Dallas County

Functional Class: Urban Freeway

Design Speed:

Freeway = 50 MPH

Cross Streets = 40 MPH

Connections = 30 MPH

Ramps/Loops = 25 MPH

Preliminary Schematic

Not Intended For Construction, Bidding, or Permit Purposes.

Roll 1 of 2