TEXAS DEPARTMENT OF TRANSPORTATION
DALLAS DISTRICT
WILLIAM L. HALE, DISTRICT ENGINEER

DESIGN SCHEMATIC

CSJ: 0009-11-181 IH 30 FROM IH 45 TO IH 35E (2.256 MILES)
0196-03-199 IH 35E FROM IH 30 TO SH 183 (5.96 MILES)
0196-04-139 IH 35E FROM SH 183 TO IH 30 (1.2 MILES)
0442-02-132 IH 35E FROM EUDORA STREET TO IH 30 (1.2 MILES)
1068-04-023 IH 30 FROM SYLVAN AVENUE TO IH 35E (1.956 MILES)

DALLAS COUNTY

ROLL 3 OF 16

DATE: MARCH 2004

FUNCTIONAL CLASSIFICATION: INTERSTATE

ROADWAY TYPE	DESIGN SPEED (MPH)	POSTED SPEED (MPH)
	IH 30 EB/WB	IH 30 EB/WB
FRONTAGE ROAD	40 MPH	35 MPH
CROSS STREET (LOCAL)	30 MPH	30 MPH
CROSS STREET (ARTERIAL)	40 MPH	35 MPH
RAMPS	30 MPH	25 MPH

RELEASED
THIS PLAN IS A PRELIMINARY INFORMATION DOCUMENT AND IS RELEASED FOR THE PURPOSES OF INTERIM REVIEW ONLY AND NOT FOR CONSTRUCTION OR BIDDING

NOT A BIDDING DOCUMENT
DATE RELEASED FOR BIDDING
ENGINEER
TEXAS REGISTRATION NUMBER
DATE

TABLE OF CONTENTS

ROLL 1 = IH 30 PLAN/PROFILE FROM SYLVAN AVENUE TO EAST OF IH 35
ROLL 2 = IH 30 PLAN/PROFILE FROM EAST OF IH 35 TO IH 45
ROLL 3 = IH 30 FRONTAGE ROAD & RAMP PROFILES
ROLL 4 = IH 30 FRONTAGE ROAD PROFILES
ROLL 5 = IH 30 PLAN/PROFILE FROM STATE STREET TO BECKLEY
ROLL 6 = IH 30 PLAN/PROFILE FROM BECKLEY TO SH 342
ROLL 7 = IH 30 PLAN/PROFILE FROM SH 342 TO EAST OF HWY 67
ROLL 8 = IH 30 FRONTAGE ROAD, COLLECTOR-DISTRIBUTOR, AND RAMP PROFILES FROM STATE STREET TO BECKLEY
ROLL 9 = IH 30 FRONTAGE ROAD, COLLECTOR-DISTRIBUTOR, AND RAMP PROFILES FROM BECKLEY TO EAST OF HWY 67
ROLL 10 = IH 30 AND IH 35E MAIN LANE PROFILES FROM STATE STREET TO EAST OF HWY 67
ROLL 11 = IH 30 CROSS STREET AND RAMP PROFILES
ROLL 12 = IH 30 AND IH 35E FRONTAGE ROAD, COLLECTOR-DISTRIBUTOR, AND RAMP PROFILES
ROLL 13 = IH 30 CROSS STREET AND RAMP PROFILES
ROLL 14 = IH 30 AND IH 35E MAIN LANE PROFILES FROM IH 35E/IH 30 INTERCHANGE TO IH 45
ROLL 15 = IH 30 AND IH 35E FRONTAGE ROAD, COLLECTOR-DISTRIBUTOR, AND RAMP PROFILES FROM IH 35E/IH 30 INTERCHANGE TO IH 45
ROLL 16 = TRINITY EXPRESS AND TRINITY MILLS EXPRESS PROFILES

LEGEND	EXISTING	PROPOSED
HORIZONTAL CURVE DATA	NOT SHOWN	BEGIN
EXISTING BUILDING TO REMAIN	NOT APPLICABLE	
EXISTING BUILDING TO BE REMOVED	NOT APPLICABLE	
SIDE RAMP	NOT SHOWN	
BRIDGES		
RETAINING WALL/ SOUNDWALL	NOT SHOWN	
RAILROAD/RAILROAD CROSSING	NOT SHOWN	
RIGHT-OF-WAY	NOT SHOWN	
ROADWAY/FRONTAGE ROAD/CROSS STREET	NOT APPLICABLE	
MAIN LANE/DIRECTIONAL CONNECTOR	NOT APPLICABLE	
MAIN/AUXILIARY/RAMP TRAFFIC LANE DIRECTIONAL INDICATOR	NOT APPLICABLE	
MAIN/AUXILIARY/RAMP TRAFFIC DIRECTIONAL INDICATOR	NOT SHOWN	
TRAFFIC FLOW	NOT SHOWN	
EXISTING PAVEMENT TO REMAIN	NOT APPLICABLE	
EXISTING PAVEMENT TO BE REMOVED	NOT APPLICABLE	
TRAFFIC VOLUMES: 1000 VOTL & 2Y		

SEE DETAIL

Note 1) Traffic projects for highway design as supplied by Transportation Planning & Development (TPD).
Note 2) Existing ROW is from sheet 1x-1x1 unless otherwise TPD Transportation & Engineering Division.
Note 3) Existing ROW is not shown in all areas because the information is not available from the original survey.

© 2004 by Texas Department of Transportation; all rights reserved. Texas law governs all uses.

Carter & Burgess

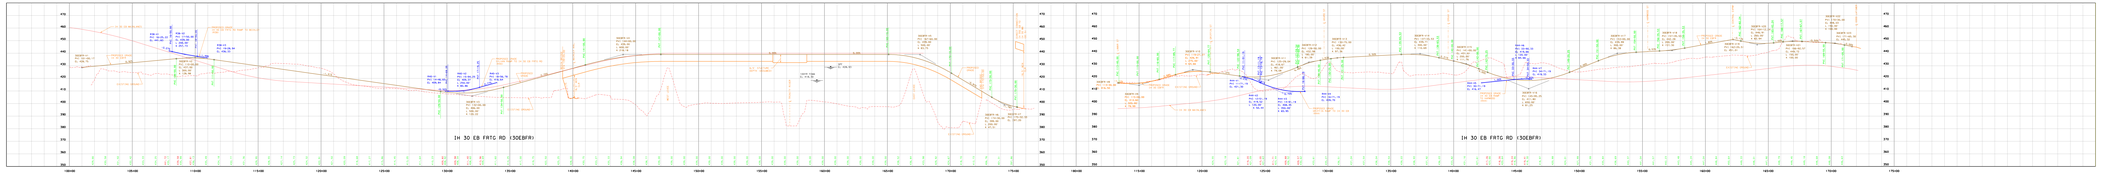

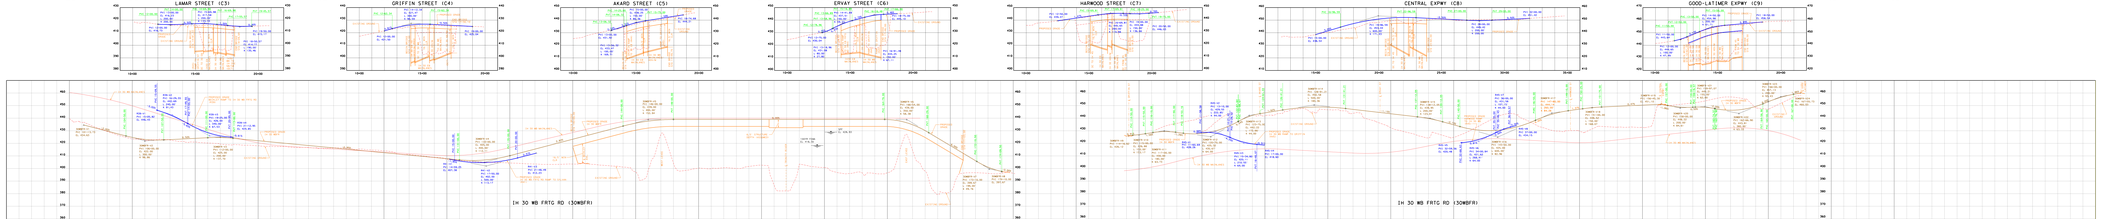

TEXAS DEPARTMENT OF TRANSPORTATION
DALLAS DISTRICT
WILLIAM L. HALE, DISTRICT ENGINEER

DESIGN SCHEMATIC

CSJ: 0009-11-181 IH 30 FROM IH 45 TO IH 35E (2.256 MILES)
0196-03-199 IH 35E FROM IH 30 TO SH 183 (5.96 MILES)
0196-04-139 IH 35E FROM SH 183 TO IH 30 (1.2 MILES)
0442-02-132 IH 35E FROM EUDORA STREET TO IH 30 (1.2 MILES)
1068-04-023 IH 30 FROM SYLVAN AVENUE TO IH 35E (1.956 MILES)

DALLAS COUNTY

ROLL 3 OF 16

DATE: MARCH 2004
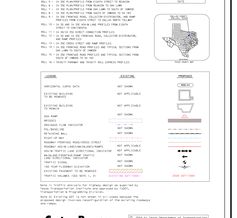
FUNCTIONAL CLASSIFICATION: INTERSTATE