TEXAS DEPARTMENT OF TRANSPORTATION
DALLAS DISTRICT

WILLIAM LL HALE, DISTRICT ENGINEER

DESIGN SCHEMATIC

CSJ: 0009-11-181 IH 30 FROM IH 45 TO IH 35E (2.256 MILES)
0196-03-199 IH 35E FROM IH 30 TO SH 183 (5.96 MILES)
0196-04-121 IH 35E FROM SH 183 TO IH 30 (1.2 MILES)
0442-02-132 IH 35E FROM EUSTIS STREET TO IH 30 (1.2 MILES)
1068-04-023 IH 30 FROM SYLVAN AVENUE TO IH 35E (1.956 MILES)

DALLAS COUNTY

ROLL 4 OF 16

DATE: MARCH 2004

FUNCTIONAL CLASSIFICATION: INTERSTATE

DESIGN DATA		
ROADWAY TYPE	DESIGN SPEED (MPH) IH 30 / IH 35E	
FREEWAY MAINLANES	60 MPH	60 MPH
FREEWAY AUXILIARY LANES	60 MPH	60 MPH
FRONTAGE ROAD MAINLANES	35 MPH	35 MPH
FRONTAGE ROAD CROSSROADS	30 MPH	30 MPH
RAMPS	45 MPH	45 MPH

RELEASED

THIS PRELIMINARY SCHEMATIC INFORMATION IS RELEASED FOR THE PURPOSE OF PREPARING THE ENVIRONMENTAL DOCUMENT. IT IS NOT TO BE CONSTRUED AS FINAL.

NOT A BIDDING DOCUMENT

DATE RELEASED FOR AGENCY REVIEW

SIGNATURE AND NUMBER REGISTERED ENGINEER

DATE

TABLE OF CONTENTS

ROLL 1 = IH 30 FLAIRWOOD FROM SYLVAN AVENUE TO EAST OF IH 45
ROLL 2 = IH 30 FLAIRWOOD FROM EAST OF IH 45 TO IH 35E
ROLL 3 = IH 30 FRONTAGE ROAD & RAMP PROFILES
ROLL 4 = IH 30 FRONTAGE ROAD & RAMP PROFILES
ROLL 5 = IH 30 FLAIRWOOD FROM EUSTIS STREET TO SYLVAN
ROLL 6 = IH 30 FLAIRWOOD FROM IH 35E TO EUSTIS STREET
ROLL 7 = IH 30 FLAIRWOOD FROM IH 45 TO EAST OF MARSH
ROLL 8 = IH 30 FRONTAGE ROAD, COLLECTOR-DISTRIBUTOR, AND RAMP
ROLL 9 = IH 30 FRONTAGE ROAD, COLLECTOR-DISTRIBUTOR, AND RAMP PROFILES
ROLL 10 = IH 30 AND IH 35E MAIN LANE PROFILES FROM EUSTIS STREET TO CENTERVILLE
ROLL 11 = IH 30 CROSS STREET AND RAMP PROFILES
ROLL 12 = IH 30 AND IH 35E FRONTAGE ROAD, COLLECTOR-DISTRIBUTOR, AND CENTERVILLE TO MARSH
ROLL 13 = IH 30 CROSS STREET AND RAMP PROFILES
ROLL 14 = IH 30 AND IH 35E MAIN LANE PROFILES FROM EUSTIS STREET TO MARSH AND CONNECTOR PROFILES
ROLL 15 = IH 30 AND IH 35E FRONTAGE ROAD, COLLECTOR-DISTRIBUTOR, AND RAMP PROFILES
ROLL 16 = IH 30 AND IH 35E FRONTAGE ROAD, COLLECTOR-DISTRIBUTOR, AND RAMP PROFILES

LEGEND

	EXISTING	PROPOSED
HORIZONTAL CURVE DATA	NOT SHOWN	
EXISTING BUILDING TO REMAIN	NOT APPLICABLE	
EXISTING BUILDING TO REMOVE	NOT APPLICABLE	
GORE POINT	NOT SHOWN	
BRIDGES		
CONCRETE FLOW INDICATOR		
POLYBACKLINE	NOT SHOWN	
RIGHT-OF-WAY	NOT SHOWN	
RIGHT-OF-WAY		
ROADWAY/FRONTAGE ROAD/CROSS STREET	NOT APPLICABLE	
HOV/TRUCK LANE EGRESS/ENTRANCE	NOT APPLICABLE	
HOV/TRUCK LANE DIRECTIONAL INDICATOR	NOT APPLICABLE	
MAIN LANE/CONNECTOR/RAMP TRAFFIC DIRECTIONAL INDICATOR	NOT SHOWN	
TRAFFIC FLOW	NOT SHOWN	
EXISTING PAVEMENT TO BE REMOVED	NOT APPLICABLE	
TRAFFIC VOLUMES (100 NOTE 1, 2)		(SEE LIST ITEM)

NOTE 1) TRAFFIC SHOWN IS FOR FLAIRWOOD ONLY AND IS SUBJECT TO CHANGE. TRAFFIC FOR OTHER ROADWAYS IS SHOWN ON THE TRANSPORTATION & ENGINEERING SCHEMATICS.

NOTE 2) EXISTING ADT'S TO BE UPDATED TO AT LEAST DESIGN YEAR FOR ENVIRONMENTAL DOCUMENT. TRAFFIC FOR DESIGN YEAR TO BE UPDATED FOR FINAL DESIGN.

Carter & Burgess

© 2004 by Texas Department of Transportation
This work may not be copied or reused without permission, or used for purposes not sanctioned by Texas Department of Transportation.

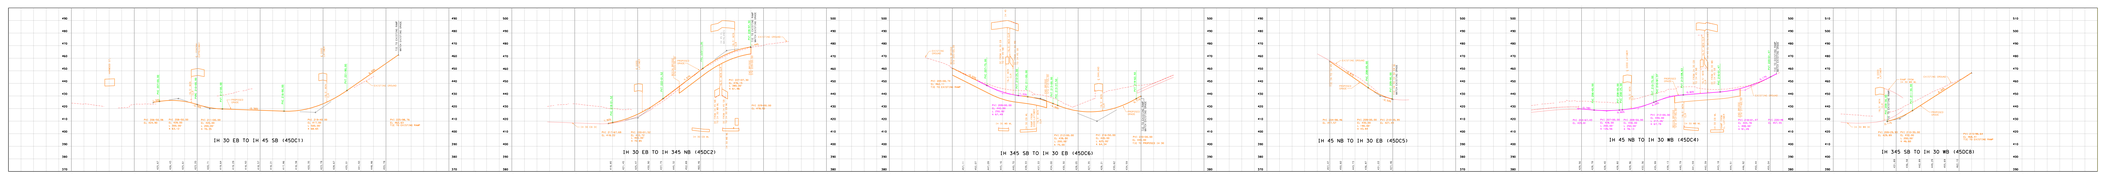

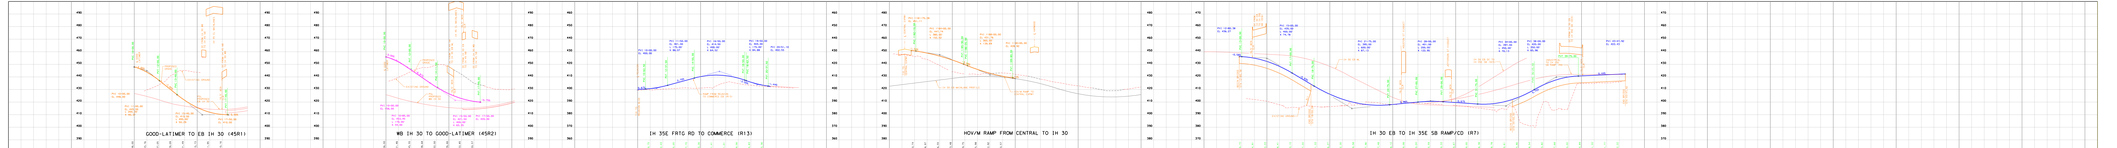

TEXAS DEPARTMENT OF TRANSPORTATION
DALLAS DISTRICT
WILLIAM LL HALE, DISTRICT ENGINEER
DESIGN SCHEMATIC
CSJ: 0009-11-181 IH 30 FROM IH 45 TO IH 35E (2.256 MILES)
0196-03-199 IH 35E FROM IH 30 TO SH 183 (5.96 MILES)
0196-04-121 IH 35E FROM SH 183 TO IH 30 (1.2 MILES)
0442-02-132 IH 35E FROM EUSTIS STREET TO IH 30 (1.2 MILES)
1068-04-023 IH 30 FROM SYLVAN AVENUE TO IH 35E (1.956 MILES)
DALLAS COUNTY
ROLL 4 OF 16
DATE: MARCH 2004
FUNCTIONAL CLASSIFICATION: INTERSTATE