TEXAS DEPARTMENT OF TRANSPORTATION
DALLAS DISTRICT

WILLIAM L. HALE, DISTRICT ENGINEER

DESIGN SCHEMATIC

CSJ: 0009-11-181 IH 30 FROM IH 45 TO IH 35E (2.256 MILES)
0196-03-199 IH 35E FROM IH 30 TO SH 183 (5.96 MILES)
0196-03-205 IH 35E AT IH 30 (0.52 MILES)
0442-02-132 IH 35E FROM EIGHTH STREET TO IH 30 (1.2 MILES)
1068-04-023 IH 30 FROM SYLVAN AVENUE TO IH 35E (1.056 MILES)

DALLAS COUNTY

ROLL 2 OF 16

DATE: MARCH 2004

HORIZ SCALE (IN FEET) 0 50 100 200
VERT SCALE (IN FEET) 0 5 10 15 20

FUNCTIONAL CLASSIFICATION: INTERSTATE

ROADWAY TYPE	CSJ # 0009-11-181 0196-03-199 0442-02-132	CSJ # 0196-03-205
MAIN LANE	60 MPH	50 MPH
HOV/M MAIN LANE	60 MPH	50 MPH
DIRECT CONNECTORS	40 MPH	40 MPH
COLLECTOR-DISTRIBUTOR	40 MPH	40 MPH
FRONTAGE ROAD	40 MPH	40 MPH
RAMP	40 MPH	40 MPH
LOOPS	25 MPH	25 MPH

PRELIMINARY

THIS PRINT IS FURNISHED FOR INFORMATION ONLY. THE PLAN INFORMATION OR OTHER DATA SHOWN HEREIN IS SUBJECT TO CHANGE AND MUST NOT BE CONSTRUED AS FINAL.

NOT A BIDDING DOCUMENT

BRYAN D. COPELAND
87423
TEXAS REGISTRATION NUMBER
03/02/04
DATE

DALLAS COUNTY
DALLAS, TEXAS
DALLAS DISTRICT
TEXAS COUNTY MAP

TABLE OF CONTENTS:

ROLL 1 = IH 30 PLAN/PROFILE FROM SYLVAN AVENUE TO EAST OF UP RR
ROLL 2 = IH 30 PLAN/PROFILE FROM EAST OF UP RR TO IH 45
ROLL 3 = IH 30 FRONTAGE ROAD & RAMP PROFILES
ROLL 4 = IH 45 DIRECT CONNECTIONS PROFILES
ROLL 5 = IH 35E PLAN/PROFILE FROM EIGHTH STREET TO REUNION
ROLL 6 = IH 35E PLAN/PROFILE FROM REUNION TO OAK LAWN
ROLL 7 = IH 35E PLAN/PROFILE FROM OAK LAWN TO SOUTH OF INWOOD
ROLL 8 = IH 35E PLAN/PROFILE FROM SOUTH OF INWOOD TO SH 183
ROLL 9 = IH 35E FRONTAGE ROAD, COLLECTOR-DISTRIBUTOR, AND RAMP PROFILES FROM EIGHTH STREET TO DALLAS NORTH TOLLWAY
ROLL 10 = IH 30 AND IH 35E HOV/M LANE PROFILES FROM EIGHTH STREET TO CONTINENTAL
ROLL 11 = IH 30/IH 35E DIRECT CONNECTION PROFILES
ROLL 12 = IH 30 AND IH 35E FRONTAGE ROAD, COLLECTOR-DISTRIBUTOR, AND RAMP PROFILES
ROLL 13 = IH 35E CROSS STREET AND RAMP PROFILES
ROLL 14 = IH 35E FRONTAGE ROAD PROFILES AND TYPICAL SECTIONS FROM OAK LAWN TO SOUTH OF INWOOD
ROLL 15 = IH 35E FRONTAGE ROAD PROFILES AND TYPICAL SECTIONS FROM SOUTH OF INWOOD TO SH 183
ROLL 16 = TRINITY PARKWAY AND TRINITY RAIL EXPRESS PROFILES

LEGEND	EXISTING	PROPOSED
HORIZONTAL CURVE DATA	NOT SHOWN	R20-H1
EXISTING BUILDING TO BE REMOVED	NOT APPLICABLE	
EXISTING BUILDING TO REMAIN	NOT APPLICABLE	
ADA RAMP	NOT SHOWN	
BRIDGES		
DRAINAGE FLOW INDICATOR		
PGL/BASELINE	NOT SHOWN	
RETAINING WALL	NOT SHOWN	
RIGHT-OF-WAY		
ROADWAY FRONTAGE ROAD/CROSS STREET		
ROADWAY HOV/M LANES/MAINLANES/RAMPS	NOT APPLICABLE	
HOV/M TRAFFIC LANE DIRECTIONAL INDICATOR	NOT APPLICABLE	
MAINLANE/FRONTAGE/RAMP TRAFFIC LANE DIRECTIONAL INDICATOR	NOT SHOWN	
TRAFFIC SIGNAL	NOT SHOWN	
100 YEAR FLOODWAY ELEVATION	NOT SHOWN	
EXISTING PAVEMENT TO BE REMOVED		
TRAFFIC VOLUMES (SEE NOTES 1, 2)	(EXISTING ADT/1000)	2026 ADT/1000

Note 1: Traffic analysis for highway design as supplied by Texas Transportation Institute and approved by TxDOT, Transportation & Programming Division.

Note 2: Existing ADT is not shown in all cases because the proposed design involves reconfiguration of the existing roadways and ramps.

Carter::Burgess

© 2004 by Texas Department of Transportation; (512) 416-2055; all rights reserved.

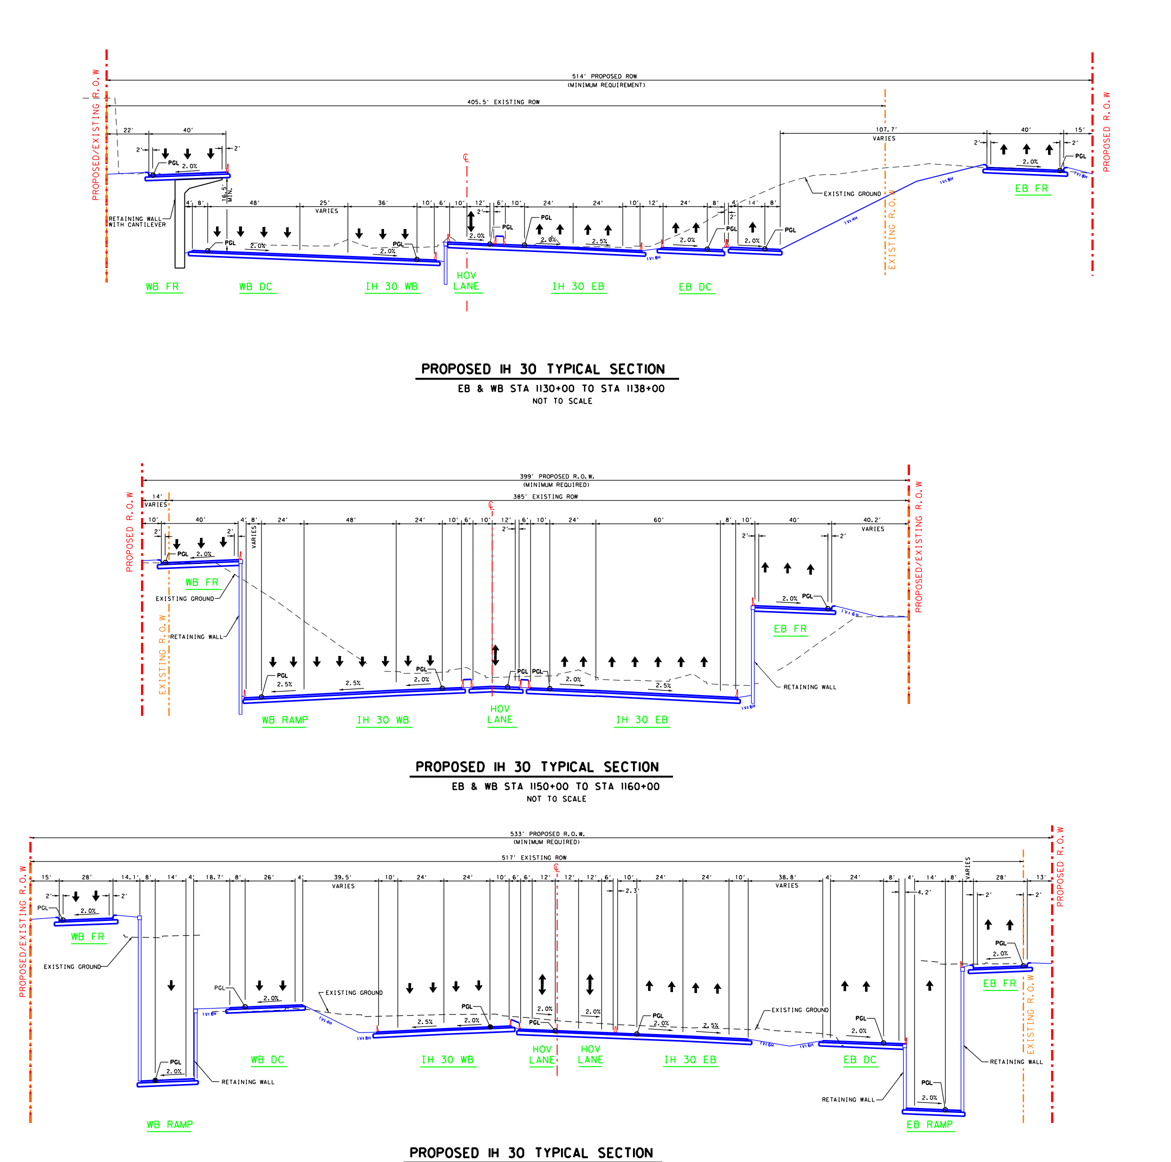

PROPOSED IH 30 TYPICAL SECTION

PROPOSED IH 30 TYPICAL SECTION

PROPOSED IH 30 TYPICAL SECTION

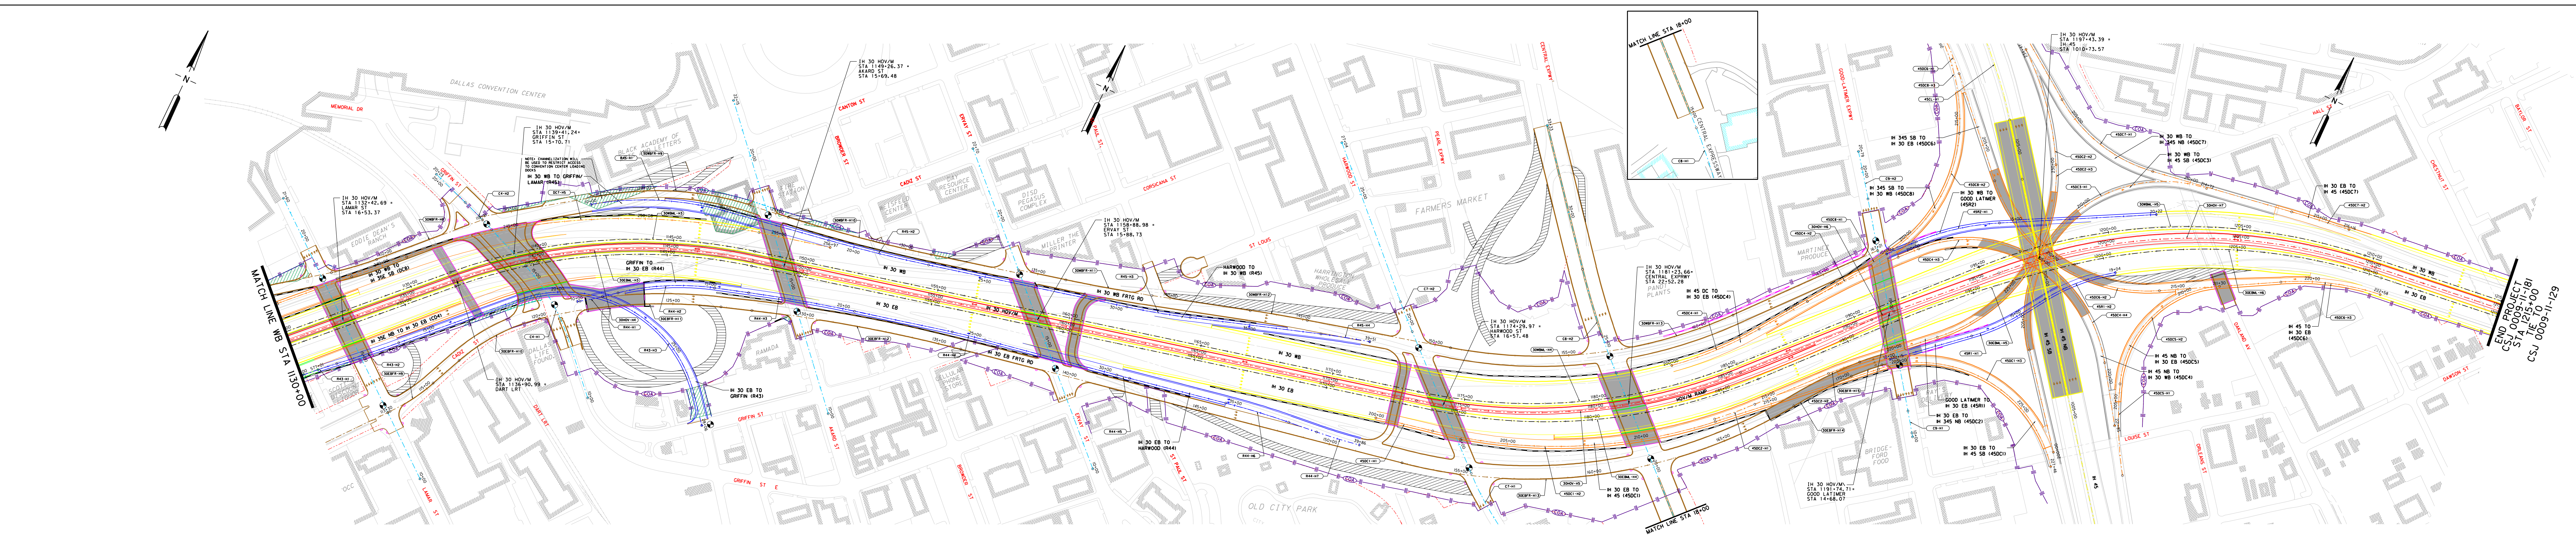

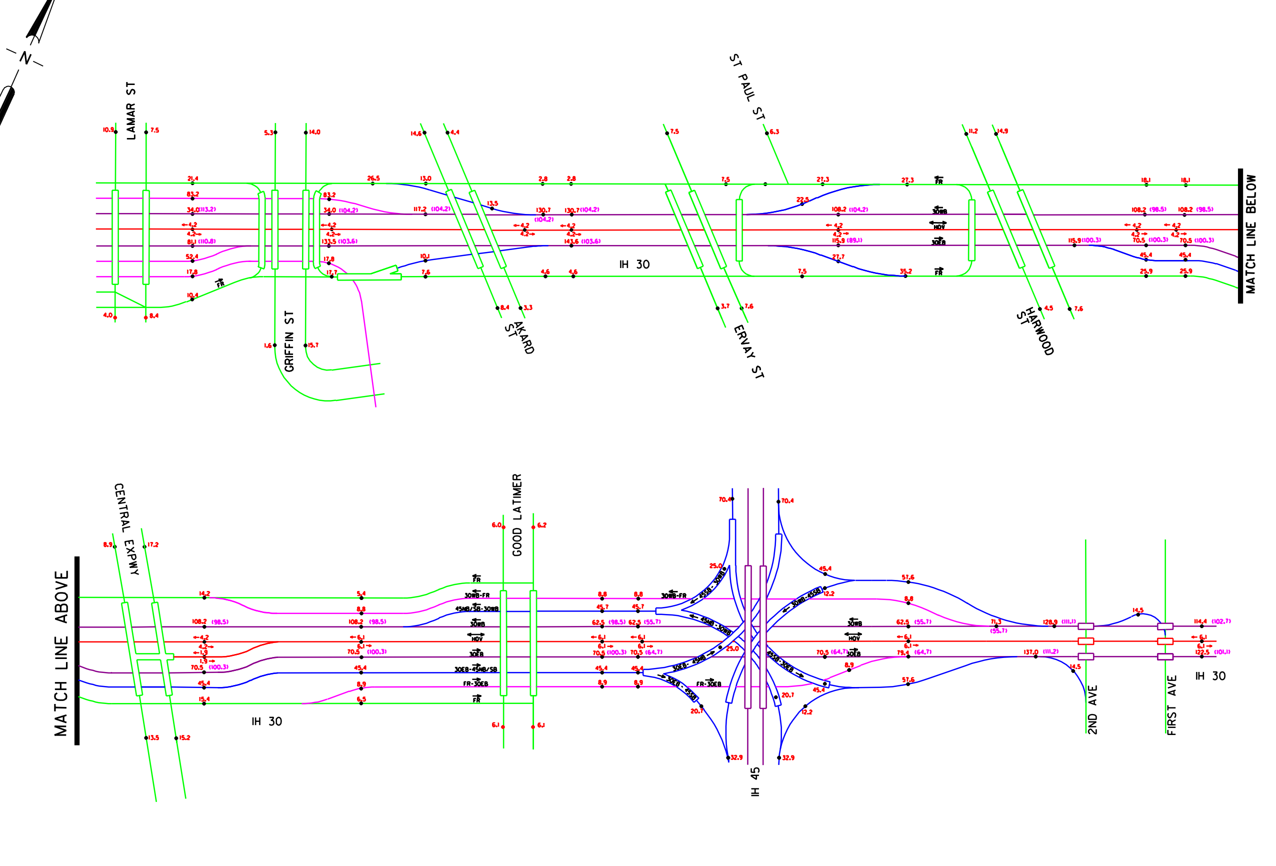

HORIZONTAL CURVE DATA

ROADWAY	CURVE ID	PI STATION	DELTA	D	T	L	R	PC STATION	PT STATION	ADJACENT TANGENT BEARING	ADJACENT TANGENT LENGTH
IH 30 EB (30EBML)											
30EBML	30EBML-H3	1142+72.04	31°44'53"	2°50'20"	573.93	1118.34	2018.28	1136+98.10	1148+16.45	N 76°55'33" E	2,583.85
30EBML	30EBML-H4	1180+38.58	34°38'52"	2°48'00"	638.28	1237.42	2046.28	1174+00.30	1186+37.72	N 42°16'42" E	504.17
30EBML	30EBML-H5	1195+17.13	9°21'37"	1°15'00"	375.24	748.81	4583.66	1191+41.89	1198+90.70	PCC	
30EBML	30EBML-H6	1204+83.62	31°46'15"	2°45'00"	592.92	1155.30	2083.48	1198+90.70	1210+46.00	N 83°25'48" E	1,159.02
IH 30 WB (30WBML)											
30WBML	30WBML-H3	1142+44.91	31°44'53"	2°45'44"	589.86	1149.37	2074.28	1136+55.05	1148+04.43	N 76°55'33" E	2,521.18
30WBML	30WBML-H4	1179+46.73	33°46'13"	2°48'00"	621.12	1206.08	2046.28	1173+25.61	1185+31.69	N 43°09'20" E	968.96
30WBML	30WBML-H5	1202+64.63	40°16'28"	2°45'00"	763.98	1464.52	2083.48	1195+00.65	1209+65.17	N 83°25'48" E	1,243.52
IH 30 HOV/M (30HOV)											
30HOV	30HOV-H4	1142+58.45	31°44'53"	2°48'30"	580.19	1130.54	2040.28	1136+78.26	1148+08.80	N 76°55'33" E	2,521.18
30HOV	30HOV-H5	1179+61.42	33°46'13"	2°45'15"	631.45	1226.12	2080.28	1173+29.98	1185+56.10	N 43°09'20" E	526.18
30HOV	30HOV-H6	1191+26.42	1°45'56"	2°00'00"	44.14	88.28	2864.79	1190+82.28	1191+70.56	N 44°55'16" E	415.20
30HOV	30HOV-H7	1203+26.98	38°30'32"	2°42'00"	741.22	1426.21	2122.00	1195+85.76	1210+11.97	N 83°25'48" E	1,191.87
IH 30 EB FRTG RD (30EBFR)											
30EBFR										N 39°17'47" E	9.92
30EBFR	30EBFR-H9	114+36.52	15°21'47"	8°00'00"	96.60	192.04	716.20	113+39.92	115+31.96	N 23°55'58" E	127.80
30EBFR	30EBFR-H10	118+32.96	27°11'29"	8°00'00"	173.21	339.89	716.20	116+59.76	119+99.65	PCC	
30EBFR	30EBFR-H11	123+43.15	20°23'33"	3°00'00"	343.51	679.75	1909.86	119+99.65	126+79.39	N 71°31'00" E	115.57
30EBFR	30EBFR-H12	131+90.88	7°54'21"	1°00'00"	395.91	790.57	5729.58	127+94.96	135+85.54	N 79°25'21" E	1,692.96
30EBFR	30EBFR-H13	160+76.03	45°19'46"	3°00'00"	797.53	1510.98	1909.86	152+78.50	167+89.48	PRC	
30EBFR	30EBFR-H14	169+09.92	7°13'01"	3°00'00"	120.44	240.57	1909.86	167+89.48	170+30.05	PCC	
30EBFR	30EBFR-H15	170+90.88	7°17'24"	6°00'00"	60.83	121.50	954.93	170+30.05	171+51.55	N 48°36'00" E	63.31
IH 30 WB FRTG RD (30WBFR)											
30WBFR										S 10°23'47" E	881.03
30WBFR	30WBFR-H5	76+95.88	48°29'05"	7°00'00"	368.58	692.64	818.51	73+27.30	80+19.94	S 58°52'52" E	504.22
30WBFR	30WBFR-H6	87+34.19	8°23'12"	2°00'00"	210.04	419.33	2864.79	85+24.15	89+43.48	PCC	
30WBFR	30WBFR-H7	94+89.70	59°32'20"	6°00'00"	546.21	992.31	954.93	89+43.48	99+35.79	N 53°11'37" E	850.21
30WBFR	30WBFR-H8	108+73.59	8°44'27"	5°00'00"	87.58	174.82	1145.92	107+86.01	109+60.82	N 44°27'10" E	420.32
30WBFR										N 55°17'35" E	473.51
30WBFR	30WBFR-H9	121+31.06	27°07'22"	5°00'00"	276.41	542.46	1145.92	118+54.65	123+97.10	N 82°24'57" E	151.46
30WBFR	30WBFR-H10	128+23.28	5°29'24"	1°00'00"	274.72	549.01	5729.58	125+48.56	130+97.57	N 76°55'33" E	335.74
30WBFR										N 76°55'33" E	180.50
30WBFR	30WBFR-H11	137+69.03	3°15'16"	1°00'00"	162.76	325.44	5729.58	136+06.26	139+31.71	N 73°40'18" E	369.38
30WBFR	30WBFR-H12	144+08.85	2°09'18"	1°00'00"	107.76	215.49	5729.58	143+01.09	145+16.58	N 75°49'35" E	542.05
30WBFR	30WBFR-H13	156+12.51	34°53'01"	3°15'00"	553.89	1073.34	1762.95	150+58.62	161+31.97	N 40°56'34" E	589.12
IH 30 EB TO GRIFFIN (R43)											
R43	R43-H1	10+67.31	2°41'31"	2°00'00"	67.31	134.60	2864.79	10+00.00	11+34.60	PRC	
R43	R43-H2	12+56.00	2°25'39"	1°00'00"	121.39	242.75	5729.58	11+34.60	13+77.35	N 45°12'28" E	471.44
R43	R43-H3	24+03.67	95°57'23"	11°27'33"	554.88	837.38	500.00	18+48.79	26+86.17	S 38°50'09" E	119.65
GRIFFIN TO IH 30 EB & IH 30 EB TO HARWOOD (R44)											
R44										N 56°22'45" E	10.03
R44	R44-H1	10+52.48	5°05'25"	6°00'00"	42.45	84.84	954.93	10+10.03	10+94.87	N 51°17'19" E	59.84
R44	R44-H2	13+37.65	21°41'28"	6°00'00"	182.95	361.52	954.93	11+54.71	15+16.22	N 72°55'33" E	128.09
R44	R44-H3	18+44.29	3°59'53"	1°00'00"	199.98	399.80	5729.58	16+44.32	20+44.11	N 76°55'25" E	370.34
R44	R44-H4	24+77.51	2°31'17"	1°59'58"	63.06	126.10	2865.59	24+14.45	25+40.56	N 79°54'33" E	507.13
R44	R44-H5	30+72.02	0°29'12"	1°00'00"	24.34	48.68	5729.58	30+47.68	30+96.36	N 79°25'21" E	368.61
R44	R44-H6	35+87.88	4°54'48"	2°00'00"	122.91	245.66	2864.79	34+64.97	37+10.63	N 84°20'08" E	109.38
R44	R44-H7	39+02.98	4°54'48"	2°57'46"	82.97	165.83	1933.86	38+20.02	39+85.85	POE	
HARWOOD TO IH 30 WB & IH 30 WB TO GRIFFIN (R45)											
R45	R45-H1	12+58.74	25°26'49"	5°00'00"	258.74	508.94	1145.92	10+00.00	15+08.94	N 80°44'25" E	394.91
R45	R45-H2	20+94.56	3°48'51"	1°00'01"	190.71	381.27	5727.58	19+03.85	22+85.13	N 76°55'33" E	753.35
R45	R45-H3	31+57.82	4°46'15"	2°00'00"	119.34	238.54	2864.79	30+38.48	32+77.02	N 72°09'18" E	489.68
R45	R45-H4	38+58.51	3°40'17"	2°00'00"	91.81	183.57	2864.79	37+66.70	39+50.26	N 75°49'35" E	0.45
IH 45 NB & SB (45CL)											
45CL										36°59'10"	1,603.76
45CL	45CL-H1	1018+18.78	12°51'10"	3°00'05"	215.02	428.23	1909.00	1016+03.76	1020+31.93	POE	
IH 30 EB TO IH 45 SB (45DC1)											
45DC1	45DC1-H1	201+08.53	2°10'13"	1°00'00"	108.53	217.03	5729.58	200+00.00	202+17.03	PRC	
45DC1	45DC1-H2	207+63.90	31°57'26"	3°00'00"	546.87	1065.24	1909.86	202+17.03	212+82.26	N 47°08'20" E	637.03
45DC1	45DC1-H3	224+62.04	94°41'43"	11°27'33"	542.75	826.37	500.00	219+19.29	227+45.66	POE	
IH 30 EB TO IH 45 NB (45DC2)											
45DC2	45DC2-H1	213+62.04	4°48'32"	3°00'57"	79.77	159.46	1899.86	212+82.26	214+41.72	N 42°19'49" E	297.38
45DC2	45DC2-H2	218+00.83	4°56'10"	4°00'00"	61.74	123.40	1432.39	217+39.10	218+62.50	N 47°15'58" E	302.18
45DC2	45DC2-H3	226+56.24	75°20'48"	9°00'00"	491.56	837.18	636.62	221+64.68	230+01.86	PCC	
45DC2	45DC2-H4	232+27.62	23°06'26"	5°11'17"	225.76	445.38	1104.35	230+01.86	234+47.24	POE	
IH 30 WB TO IH 45 SB (45DC3)											
45DC3										N 38°09'56" W	389.90
45DC3	45DC3-H1	213+02.35	0+00.00	11°14'04"	912.45	1082.34	510.00	203+89.90	214+72.25	POE	
IH 45 NB TO IH 30 WB (45DC4)											
45DC4	45DC4-H1	201+77.49	14°09'27"	4°00'31"	177.49	353.18	1429.30	200+00.00	203+53.18	N 35°18'46" E	206.19
45DC4	45DC4-H2	207+47.20	7°30'09"	2°00'00"	187.83	375.13	2864.79	205+59.37	209+34.50	N 42°48'55" E	83.18
45DC4	45DC4-H3	212+23.61	46°52'39"	12°03'44"	205.93	388.63	475.00	210+17.68	214+06.31	PCC	
45DC4	45DC4-H4	217+01.24	56°24'14"	10°25'03"	294.93	541.44	550.00	214+06.31	219+47.75	S 33°54'12" E	236.82
45DC4	45DC4-H5	201+77.49	14°09'27"	4°00'31"	177.49	353.18	1429.30	200+00.00	203+53.18	N 35°18'46" E	206.19
45DC4	45DC4-H6	207+47.20	7°30'09"	2°00'00"	187.83	375.13	2864.79	205+59.37	226+05.88	POE	
IH 45 NB TO IH 30 EB (45DC5)											
45DC5	45DC5-H1	203+97.04	13°39'12"	4°00'00"	171.48	341.33	1432.39	202+25.56	205+66.89	PCC	
45DC5	45DC5-H2	209+06.23	80°37'07"	14°19'26"	339.33	562.82	400.00	205+66.89	211+29.71	POE	
IH 45 SB TO IH 30 EB (45DC6)											
45DC6	45DC6-H1	201+10.13	9°21'05"	4°15'18"	110.13	219.77	1346.56	200+00.00	202+19.77	S 43°29'51" E	419.41
45DC6	45DC6-H2	211+04.34	75°34'10"	9°32'57"	465.15	791.36	600.00	206+39.18	214+30.55	N 60°55'59" E	452.49
45DC6	45DC6-H3	220+72.95	22°29'49"	6°00'00"	189.92	374.95	954.93	218+83.03	222+57.98	POE	
IH 30 WB TO IH 45 NB (45DC7)											
45DC7										S 54°38'11" E	413.68
45DC7	45DC7-H1	206+45.75	44°10'01"	10°01'00"	232.07	440.93	572.00	204+13.68	208+54.61	N 81°11'48" E	537.64
45DC7	45DC7-H2	215+03.93	2°14'00"	1°00'00"	111.69	223.34	5729.58	213+92.24	216+15.58	POE	
IH 45 SB TO IH 30 WB (45DC8)											
45DC8										N 35°18'46" E	129.04
45DC8	45DC8-H1	208+10.11	4°51'55"	2°00'00"	121.71	243.26	2864.79	206+88.41	209+31.67	PCC	
45DC8	45DC8-H2	212+07.54	51°29'44"	10°01'00"	275.87	514.09	572.00	209+31.67	214+45.76	PCC	
45DC8	45DC8-H3	216+26.70	28°21'25"	8°00'00"	180.94	354.46	716.20	214+45.76	218+00.22	POE	
GOOD LATIMER TO IH 30 EB (45R1)											
45R1										N 49°03'52" E	315.86
45R1	45R1-H1	14+15.64	15°51'46"	8°00'00"	99.78	198.28	716.20	13+15.86	15+14.14	N 33°12'06" E	109.03
45R1	45R1-H2	17+65.23	22°26'18"	8°00'00"	142.06	280.48	716.20	16+23.17	19+03.65	POE	
IH 30 WB TO GOOD LATIMER (45R2)											
45R2										N 42°48'55" E	119.92
45R2	45R2-H1	12+80.36	19°04'29"	6°00'00"	160.44	317.91	954.93	11+19.92	14+37.83	N 61°53'24" E	584.01
LAMAR STREET (C3)											
C3										N 50°58'25" W	1,159.55
GRIFFIN STREET (C4)											
C4										N 43°23'45" W	240.05
C4	C4-H1	13+95.40	24°28'37"	8°00'00"	155.35	305.96	716.20	12+40.05	15+46.01	N 67°52'22" W	185.20
C4	C4-H2	18+01.96	2°49'46"	2°00'00"	70.75	141.48	2864.79	17+31.21	18+72.69	N 70°42'08" W	150.00
AKARD STREET (C5)											
C5										N 41°50'50" W	1,215.41
ERVAY STREET (C6)											
C6										N 45°31'41" W	1,270.19
HARWOOD STREET (C7)											
C7										N 59°43'21" W	142.77
C7	C7-H1	12+64.27	12°06'16"	5°00'00"	121.50	242.09	1145.92	11+42.77	13+84.86	N 47°37'06" W	570.25
C7	C7-H2	20+14.42	2°22'21"	2°00'00"	59.32	118.62	2864.79	19+55.10	20+73.73	N 45°14'45" W	630.04
CENTRAL EXPRESSWAY (C8)											
C8										N 36°41'44" W	100.00
C8	C8-H1	12+71.43	10°15'31"	3°00'00"	171.43	341.95	1909.86	11+00.00	14+41.95	N 46°57'15" W	935.50
C8	C8-H2	25+80.31	8°06'02"	2°00'00"	202.85	405.03	2864.79	23+77.46	27+82.48	N 38°51'13" W	550.33
GOOD LATIMER EXPRESSWAY (C9)											
C9										N 34°50'44" W	15.00
C9	C9-H1	10+56.23	0°49'28"	1°00'00"	41.23	82.46	5729.58	10+15.00	10+97.46	N 35°40'13" W	801.60
C9	C9-H2	19+56.54	1°08'59"	1°00'00"	57.48	114.97	5729.58	18+99.06	20+14.03	N 36°49'11" W	65.00

SUPERELEVATION DATA

TEXAS DEPARTMENT OF TRANSPORTATION
DALLAS DISTRICT
WILLIAM L. HALE, DISTRICT ENGINEER
DESIGN SCHEMATIC
CSJ: 0009-11-181 IH 30 FROM IH 45 TO IH 35E (2.256 MILES)
0196-03-199 IH 35E FROM IH 30 TO SH 183 (5.96 MILES)
0196-03-205 IH 35E AT IH 30 (0.52 MILES)
0442-02-132 IH 35E FROM EIGHTH STREET TO IH 30 (1.2 MILES)
1068-04-023 IH 30 FROM SYLVAN AVENUE TO IH 35E (1.056 MILES)
DALLAS COUNTY
ROLL 2 OF 16
DATE: MARCH 2004
FUNCTIONAL CLASSIFICATION: INTERSTATE
Carter::Burgess
© 2004 by Texas Department of Transportation; (512) 416-2055; all rights reserved.