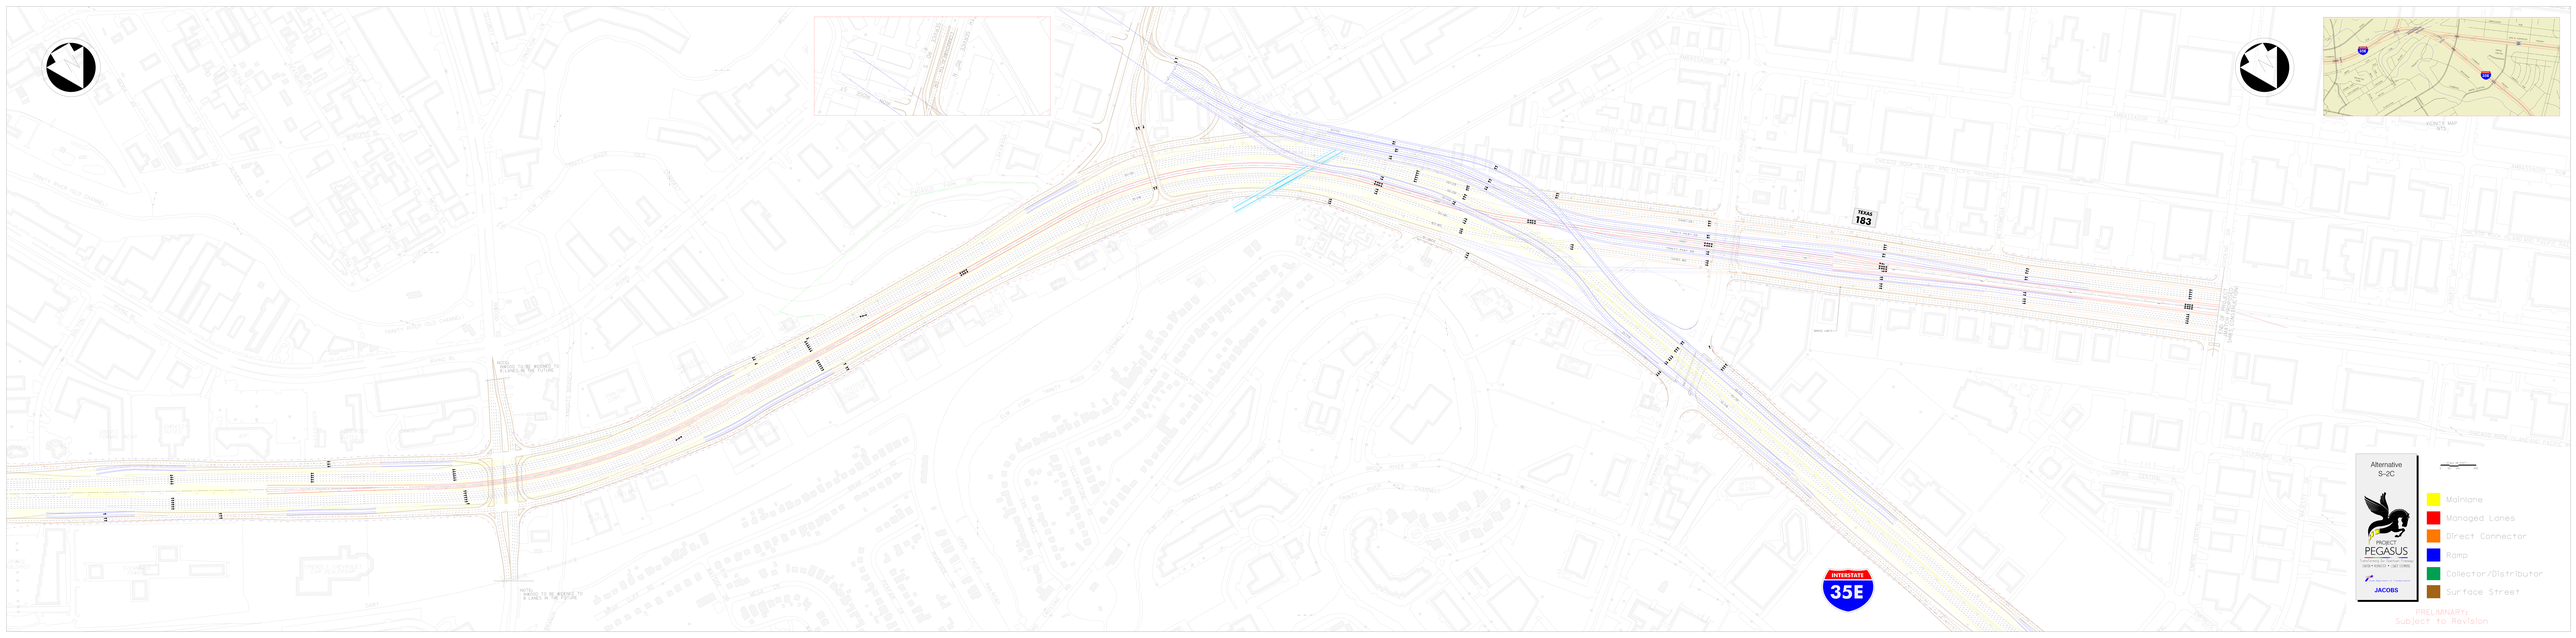
TEXAS 183
INTERSTATE 35E
VICINITY MAP
NTS
Alternative
S-20
PROJECT
PEGASUS
JACOBS
Mainlane
Managed Lanes
Direct Connector
Ramp
Collector/Distributor
Surface Street
PRELIMINARY:
Subject to Revision